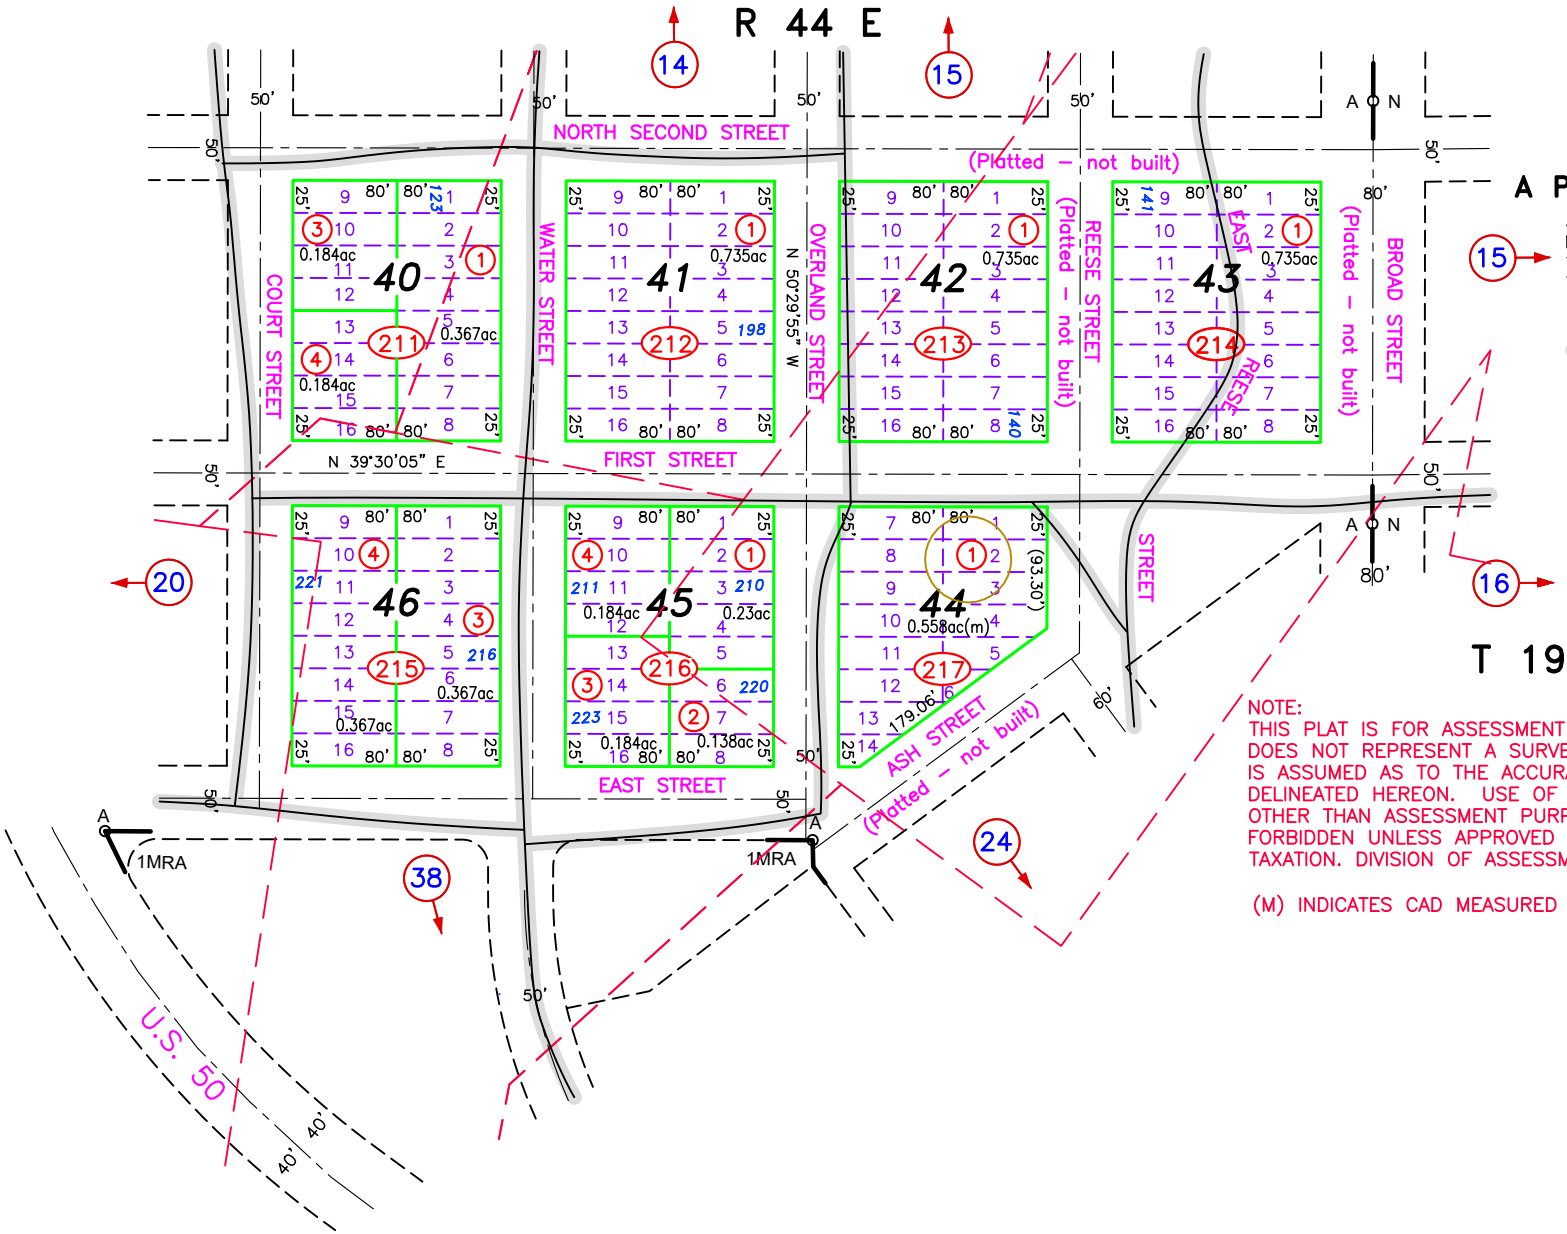

A Portion of E 1/2 Section 19

A–TOWN OF AUSTIN
N–NORTHERN ADDITION, DOC #160895
1MRA–FIRST MERGER & RESUBDIVISION OF THE TOWN OF AUSTIN, NEVADA, DOC #281420

Traveled Road or Trail (Loc approx)

NOTE:
THIS PLAT IS FOR ASSESSMENT USE ONLY, AND DOES NOT REPRESENT A SURVEY. NO LIABILITY IS ASSUMED AS TO THE ACCURACY OF THE DATA DELINEATED HEREON. USE OF THIS PLAT FOR OTHER THAN ASSESSMENT PURPOSES IS FORBIDDEN UNLESS APPROVED BY THE DEPT. OF TAXATION. DIVISION OF ASSESSMENT STANDARDS.

(M) INDICATES CAD MEASURED

0 100
feet

M.D.B. & M.

REVIEWED, 08/18/22 NJW
SPLIT 001–211–02 TO 03, 04, DOC #238287, 01/28/21 NJW
REVIEWED AND REVISED MINING CLAIM LOCATIONS, 05/15/21 NJW

Austin
LANDER COUNTY