R 44 E

A Portion of E 1/2 Section 19 and W 1/2 Section 20

AR1–AUSTIN REALIGNMENT UNIT 1, DOC #321113
AR2–AUSTIN REALIGNMENT UNIT 2, DOC #317961

Replat Parcel Changes:

New	Old	New	Old	New	Old
1-391-01	1-056-01	1-392-01	1-087-01	1-393-01	1-182-03
	1-057-01		1-093-01	1-393-02	1-174-03
	1-057-02		1-096-01	1-393-03	1-125-01
	1-058-01		1-097-01		1-172-01
	1-059-01		1-123-01		1-173-01
	1-090-01		1-124-01		1-174-02
	1-092-01		1-127-01		1-175-01
	1-094-01		1-128-01		1-176-01
	1-095-01		1-171-01		1-177-01
	1-098-01		1-161-01		1-178-01
	1-099-01		1-162-01		1-182-02
	1-126-01		1-164-01		1-184-01
	1-180-01		1-166-01		1-186-01
	1-181-01		1-169-01		
	1-183-01				
	1-185-01				
	1-187-01				
	1-188-02				
	1-188-03				
	1-189-01				

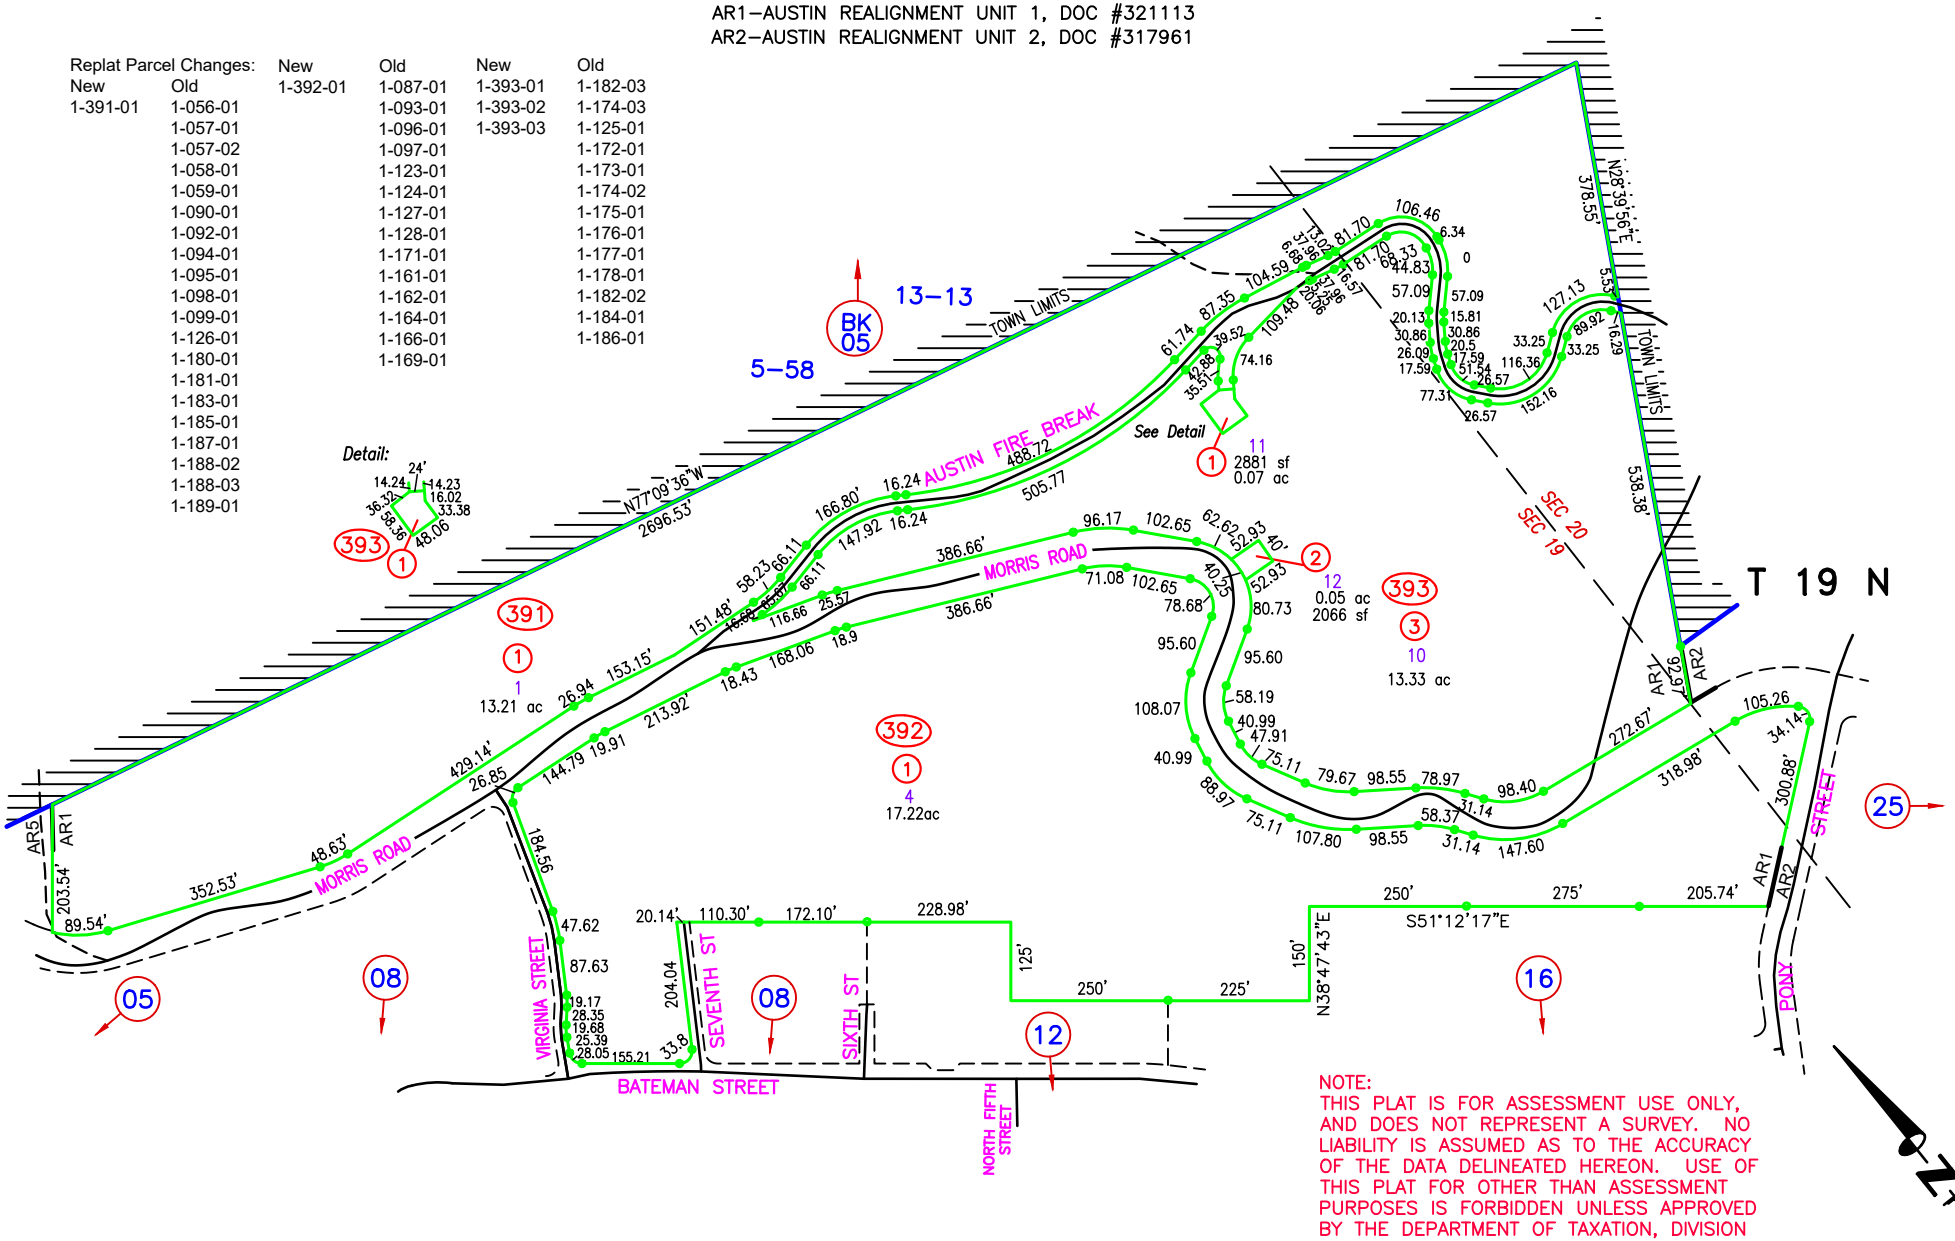

NOTE:
THIS PLAT IS FOR ASSESSMENT USE ONLY, AND DOES NOT REPRESENT A SURVEY. NO LIABILITY IS ASSUMED AS TO THE ACCURACY OF THE DATA DELINEATED HEREON. USE OF THIS PLAT FOR OTHER THAN ASSESSMENT PURPOSES IS FORBIDDEN UNLESS APPROVED BY THE DEPARTMENT OF TAXATION, DIVISION OF ASSESSMENT STANDARDS.

GROSS ACREAGE IS SHOWN.
(N) INDICATES NET ACREAGE
(M) INDICATES CAD MEASURED

ADD AUSTIN REALIGNMENT UNIT 1, DOC #321113, 07/20/2026 NJW
NEW MAP, FROM BK 1, PG 05, 08, 09, 12, 16, 17, 18; 06/11/2026 NJW