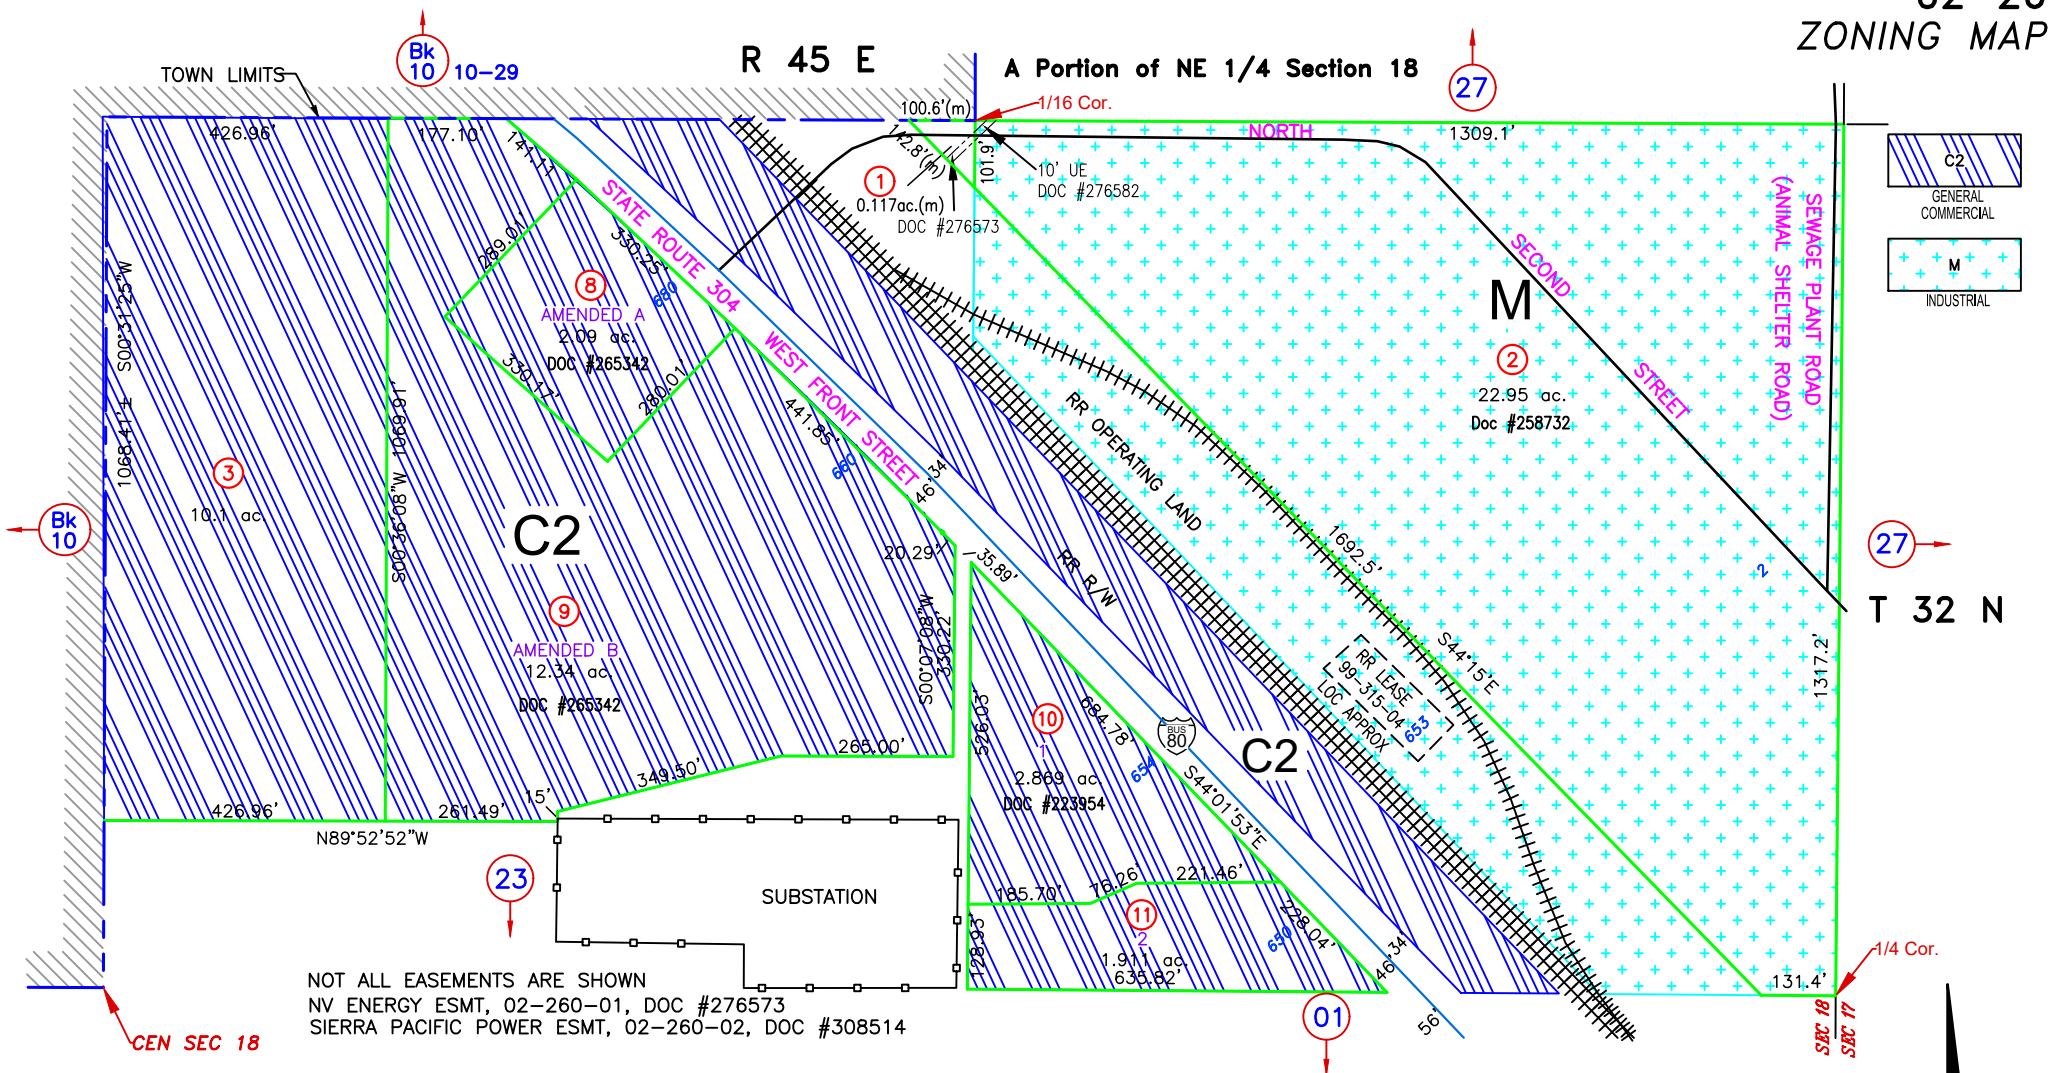

ADJUSTED ZONING TO MATCH DOC #190909,
C2 AREA SW OF TRACKS; M AREA STOPS
AT 1/16 SEC, 05/04/22 NJW

UPDATE RR LEASE INFO, LOCATION APPROX, 06/27/23 NJW
ADD ESMT NOTE 05/15/23 NJW
UPDATE LANDBASE 10/13/21 NJW

GROSS ACREAGE IS SHOWN.
(N) INDICATES NET ACREAGE
(M) INDICATES CAD MEASURED
(UE) UTILITY EASEMENT
(WUE) WATER AND UTILITY EASEMENT

NOTE:
THIS PLAT IS FOR ASSESSMENT USE ONLY, AND DOES NOT REPRESENT A SURVEY. NO LIABILITY IS ASSUMED AS TO THE ACCURACY OF THE DATA DELINEATED HEREON. USE OF THIS PLAT FOR OTHER THAN ASSESSMENT PURPOSES IS FORBIDDEN UNLESS APPROVED BY THE DEPT. OF TAXATION. DIVISION OF ASSESSMENT STANDARDS.