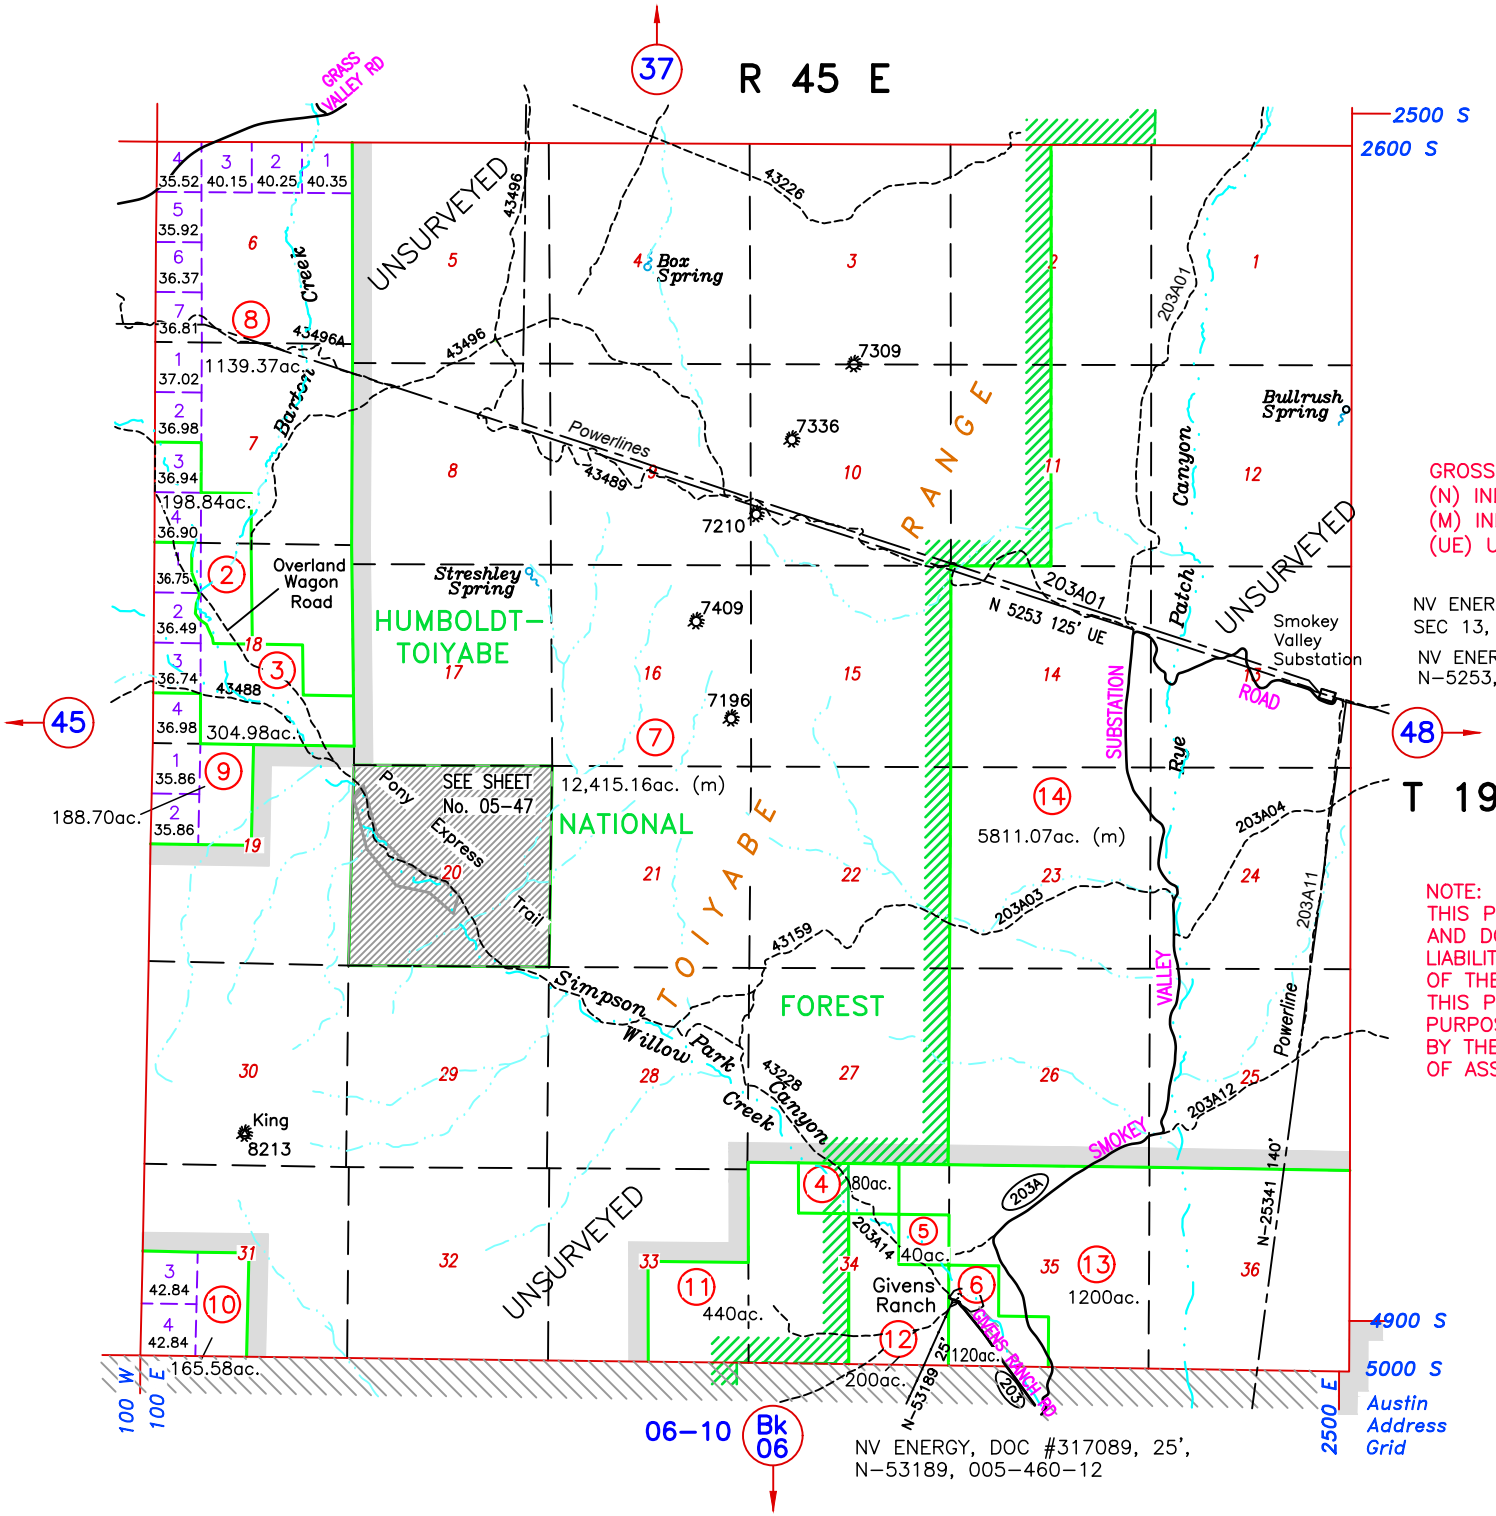

GROSS ACREAGE IS SHOWN.
(N) INDICATES NET ACREAGE
(M) INDICATES CAD MEASURED
(UE) UTILITY EASEMENT

NV ENERGY PERMIT, 05–460–14, SEC 13, DOC #272904

NV ENERGY, DOC #321257, 125', N–5253, 005–460–14

NV ENERGY, DOC #317089, 25', N–53189, 005–460–12

NOTE:
THIS PLAT IS FOR ASSESSMENT USE ONLY, AND DOES NOT REPRESENT A SURVEY. NO LIABILITY IS ASSUMED AS TO THE ACCURACY OF THE DATA DELINEATED HEREON. USE OF THIS PLAT FOR OTHER THAN ASSESSMENT PURPOSES IS FORBIDDEN UNLESS APPROVED BY THE DEPARTMENT OF TAXATION, DIVISION OF ASSESSMENT STANDARDS.

ADD ESMT NOTE, UPDATE ROADS, 04/15/26 NJW

M.D.B. & M.

LANDER COUNTY