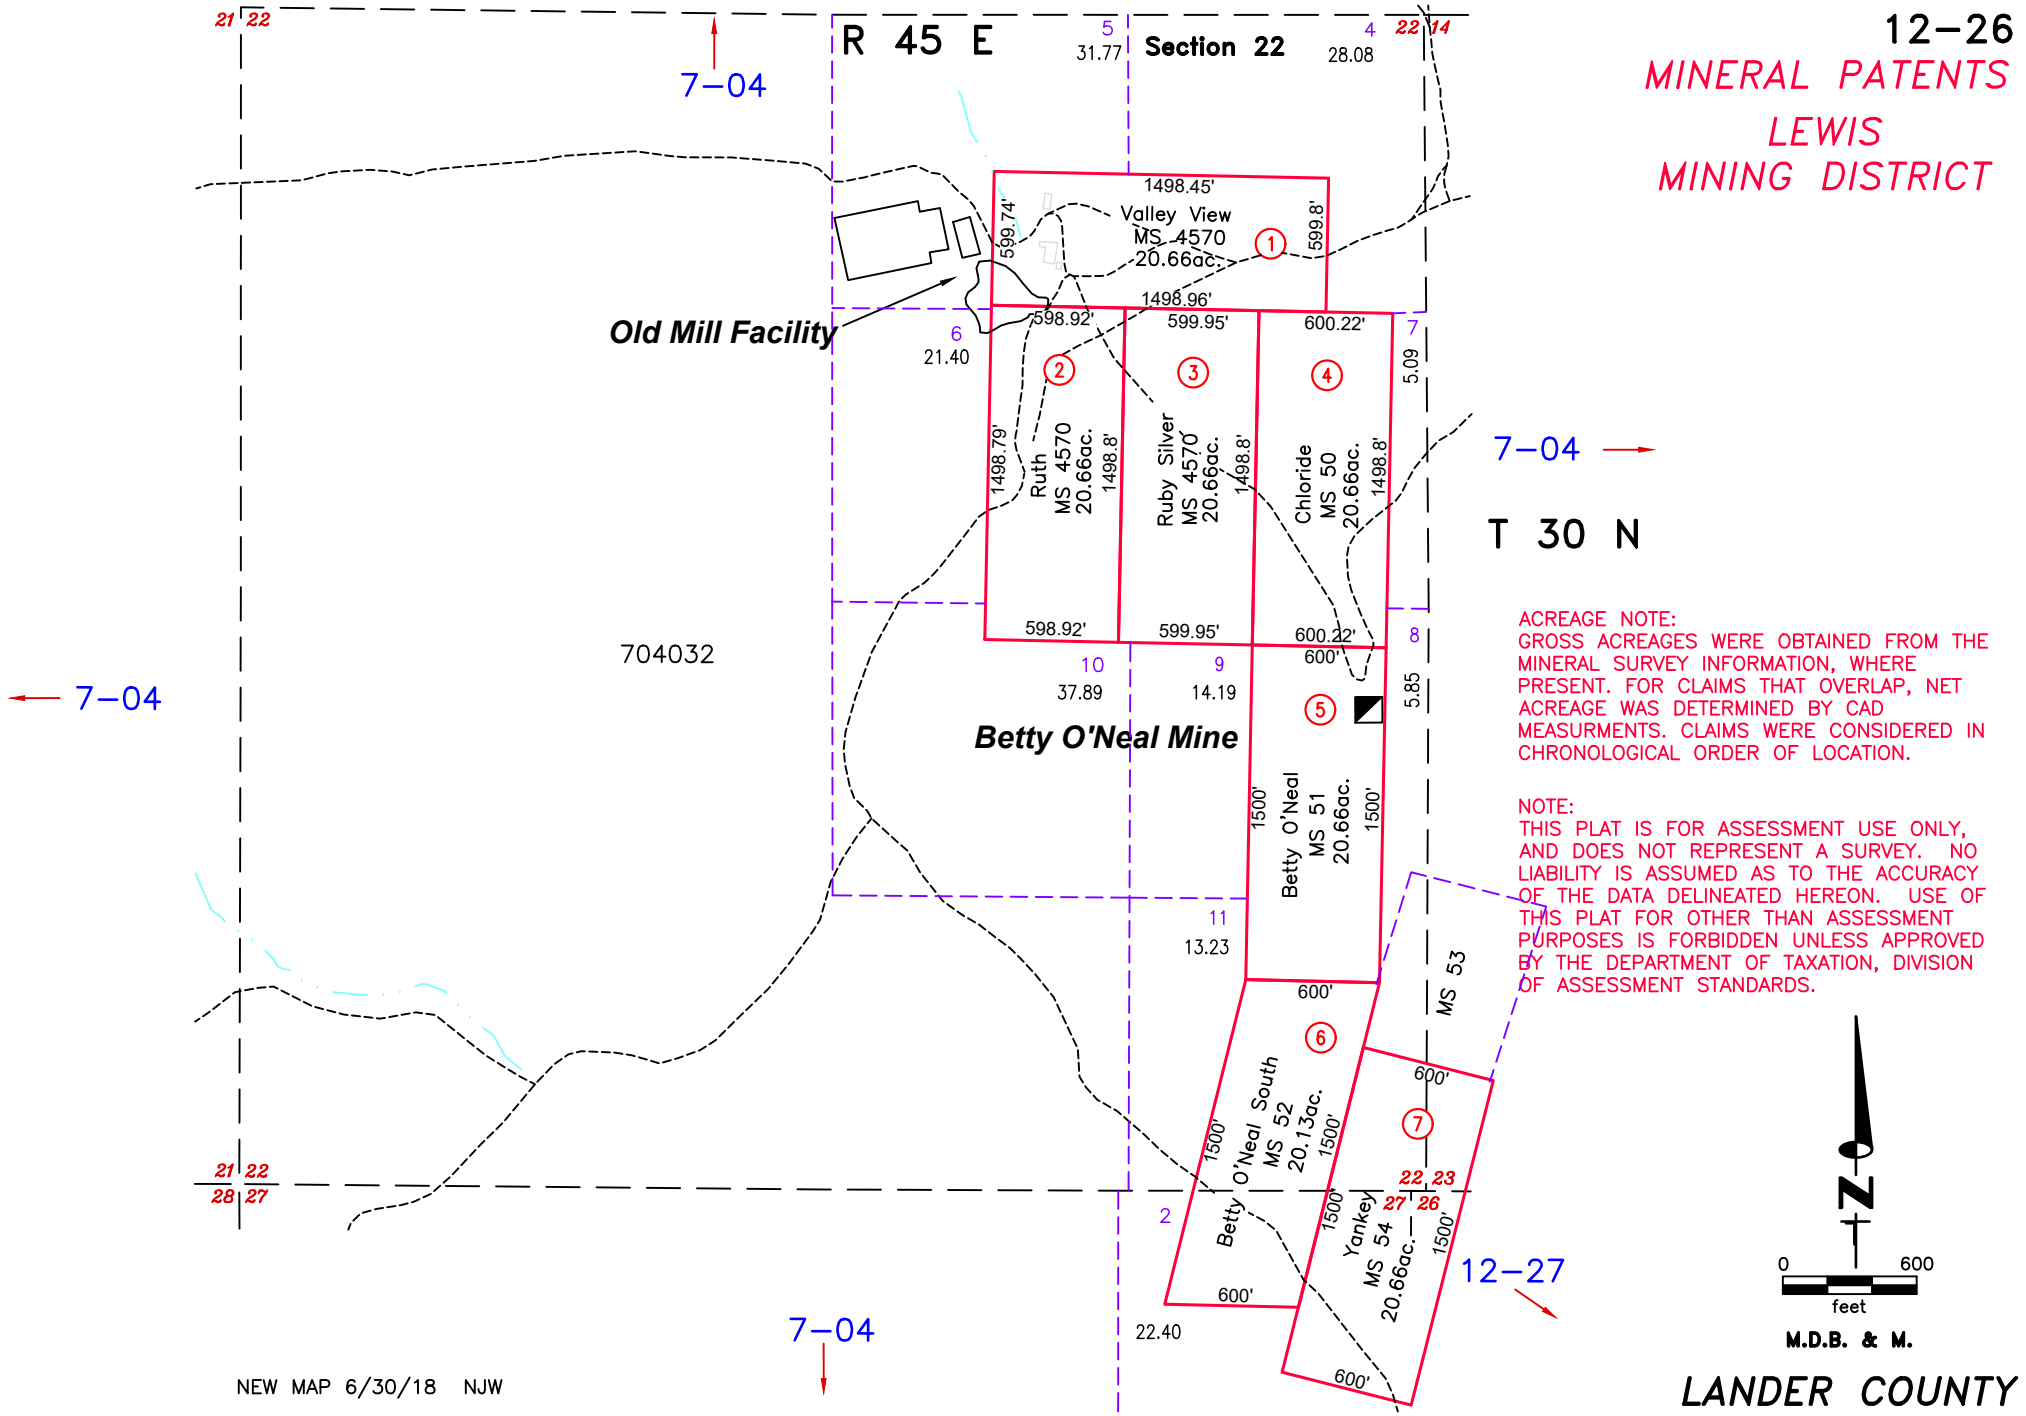
12-26
MINERAL PATENTS
LEWIS
MINING DISTRICT
R 45 E
Section 22
7-04
T 30 N
Old Mill Facility
Betty O'Neal Mine
704032
Valley View MS 4570 20.66ac.
Ruth MS 4570 20.66ac.
Ruby Silver MS 4570 20.66ac.
Chloride MS 50 20.66ac.
Betty O'Neal MS 51 20.66ac.
Betty O'Neal South MS 52 20.13ac.
Yankey MS 54 20.66ac.
MS 53
12-27
ACREAGE NOTE:
GROSS ACREAGES WERE OBTAINED FROM THE MINERAL SURVEY INFORMATION, WHERE PRESENT. FOR CLAIMS THAT OVERLAP, NET ACREAGE WAS DETERMINED BY CAD MEASURMENTS. CLAIMS WERE CONSIDERED IN CHRONOLOGICAL ORDER OF LOCATION.
NOTE:
THIS PLAT IS FOR ASSESSMENT USE ONLY, AND DOES NOT REPRESENT A SURVEY. NO LIABILITY IS ASSUMED AS TO THE ACCURACY OF THE DATA DELINEATED HEREON. USE OF THIS PLAT FOR OTHER THAN ASSESSMENT PURPOSES IS FORBIDDEN UNLESS APPROVED BY THE DEPARTMENT OF TAXATION, DIVISION OF ASSESSMENT STANDARDS.
N
0
600
feet
M.D.B. & M.
LANDER COUNTY
NEW MAP 6/30/18 NJW